PENNSYLVANIA RAILROAD, HARRISON STATION SOUTHWEST HEADHOUSE

(HUDSON & MANHATTAN RAILROAD, HARRISON STATION SOUTHWEST HEADHOUSE)

913 FRANK E. RODGERS BOULEVARD SOUTH HARRISON HUDSON COUNTY NEW JERSEY

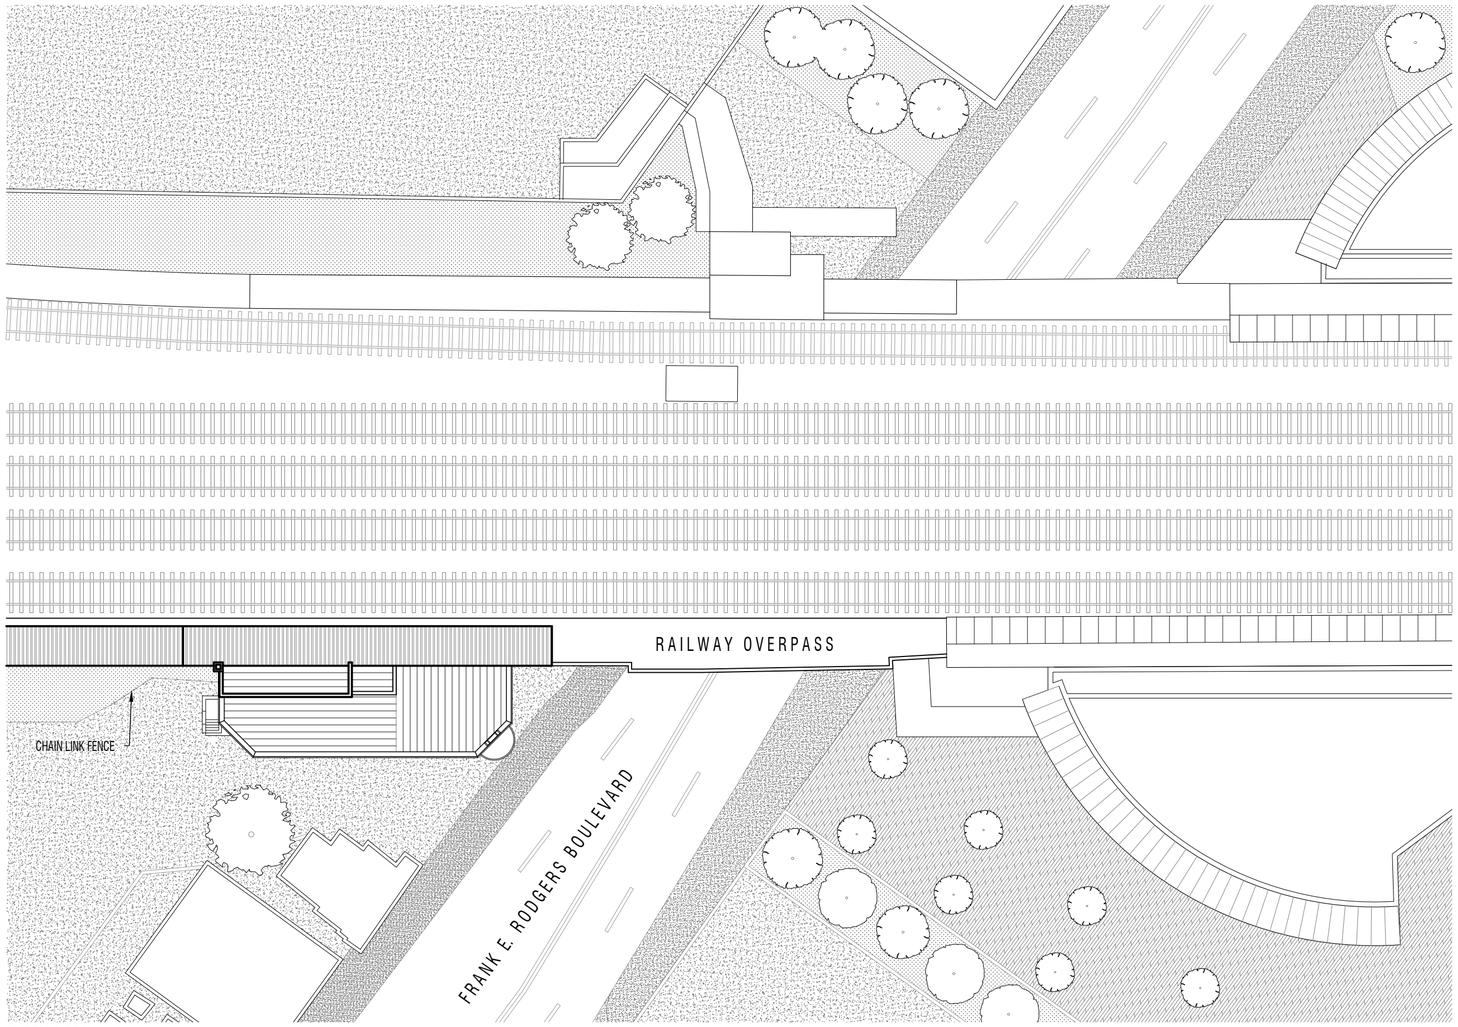

SITE PLAN

0 10' 20' 50' FEET SCALE: 1/32"=1'-0"

0 5M 10M 25M METERS SCALE: 1:384

N

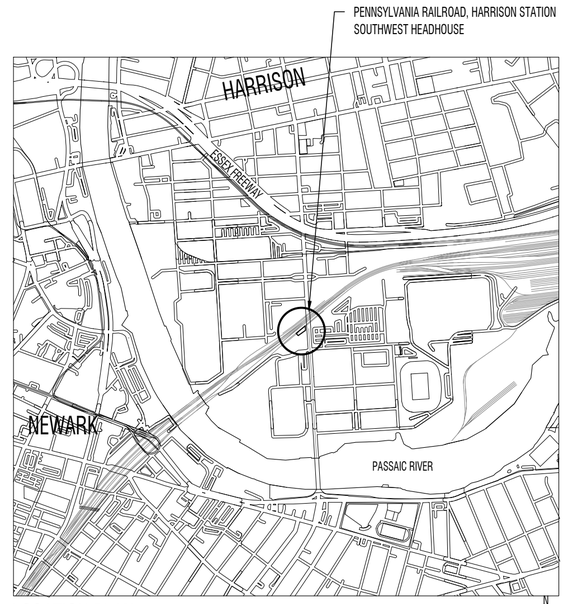

LOCATION PLAN

N

0 0.1 0.2 0.5 MILES SCALE: 1/4"=1'-0"

0 0.1KM 0.2KM 0.5KM KILOMETERS SCALE: 1:100

THE HARRISON STATION, CONSTRUCTED IN 1937, WAS A COMPONENT OF THE RAILWAY SYSTEM CONSTRUCTED BY THE HUDSON AND MANHATTAN RAILROAD COMPANY (H&M). ALSO KNOWN AS THE H&M HUDSON TUBES, THE H&M RAIL LINES AND TUNNELS BELOW THE HUDSON RIVER WERE INSTRUMENTAL IN ESTABLISHING COMMUTER ROUTES BETWEEN NEW YORK CITY AND NEW JERSEY AND ARE EXEMPLARY FEATS OF ENGINEERING TECHNOLOGY AS THEY WERE THE FIRST RAILROAD TUNNEL UNDER A MAJOR RIVER IN THE UNITED STATES. THE STATION USED TO PROVIDE SERVICE PRIMARILY ON THE EASTBOUND WORLD TRADE CENTER LINE FOR THE H&M AND FOR PORT AUTHORITY TRANS-HUDSON. THE STATION WAS DETERMINED TO BE ELIGIBLE FOR THE NATIONAL REGISTER OF HISTORIC PLACES AND LISTED AS A CONTRIBUTING RESOURCE IN THE PENNSYLVANIA RAILROAD NEW YORK TO PHILADELPHIA HISTORIC DISTRICT.

THIS PROJECT WAS COMPLETED IN COMPLIANCE WITH A MEMORANDUM OF AGREEMENT AMONG THE NEW JERSEY HISTORIC PRESERVATION OFFICE, THE PORT AUTHORITY OF NEW YORK AND NEW JERSEY, THE PORT AUTHORITY TRANS-HUDSON, AND THE FEDERAL TRANSIT ADMINISTRATION AS MITIGATION FOR THE DEMOLITION OF THE HARRISON STATION SOUTHWEST HEADHOUSE AFTER ITS DAMAGE BY HURRICANE SANDY IN 2012. MEASURED DRAWINGS WERE COMPLETED BY PAMELA JEROME, ERIN GUERRA, ZHAOLIN WANG, VISHAL JOSHI, ETSEGENET KEBEDE AND CHENGJUN WU OF ARCHITECTURAL PRESERVATION STUDIO, DPC.

DRAWN BY: PAMELA JEROME, ERIN GUERRA, ZHAOLIN WANG, VISHAL JOSHI, ETSEGENET KEBEDE AND CHENGJUN WU

NATIONAL PARK SERVICE U.S. DEPARTMENT OF THE INTERIOR	PENNSYLVANIA RAILROAD, HARRISON STATION SOUTHWEST HEADHOUSE (HUDSON & MANHATTAN RAILROAD, HARRISON STATION SOUTHWEST HEADHOUSE) 913 FRANK E. RODGERS BOULEVARD SOUTH HARRISON HUDSON COUNTY NEW JERSEY	SURVEY NO. NJ-1274	HISTORIC AMERICAN BUILDINGS SURVEY SHEET 1 OF 7 SHEETS	LIBRARY OF CONGRESS INDEX NUMBER

IF REPRODUCED, PLEASE CREDIT THE HISTORIC AMERICAN BUILDINGS SURVEY, NATIONAL PARK SERVICE, NAME OF DELINEATOR, DATE OF DRAWING

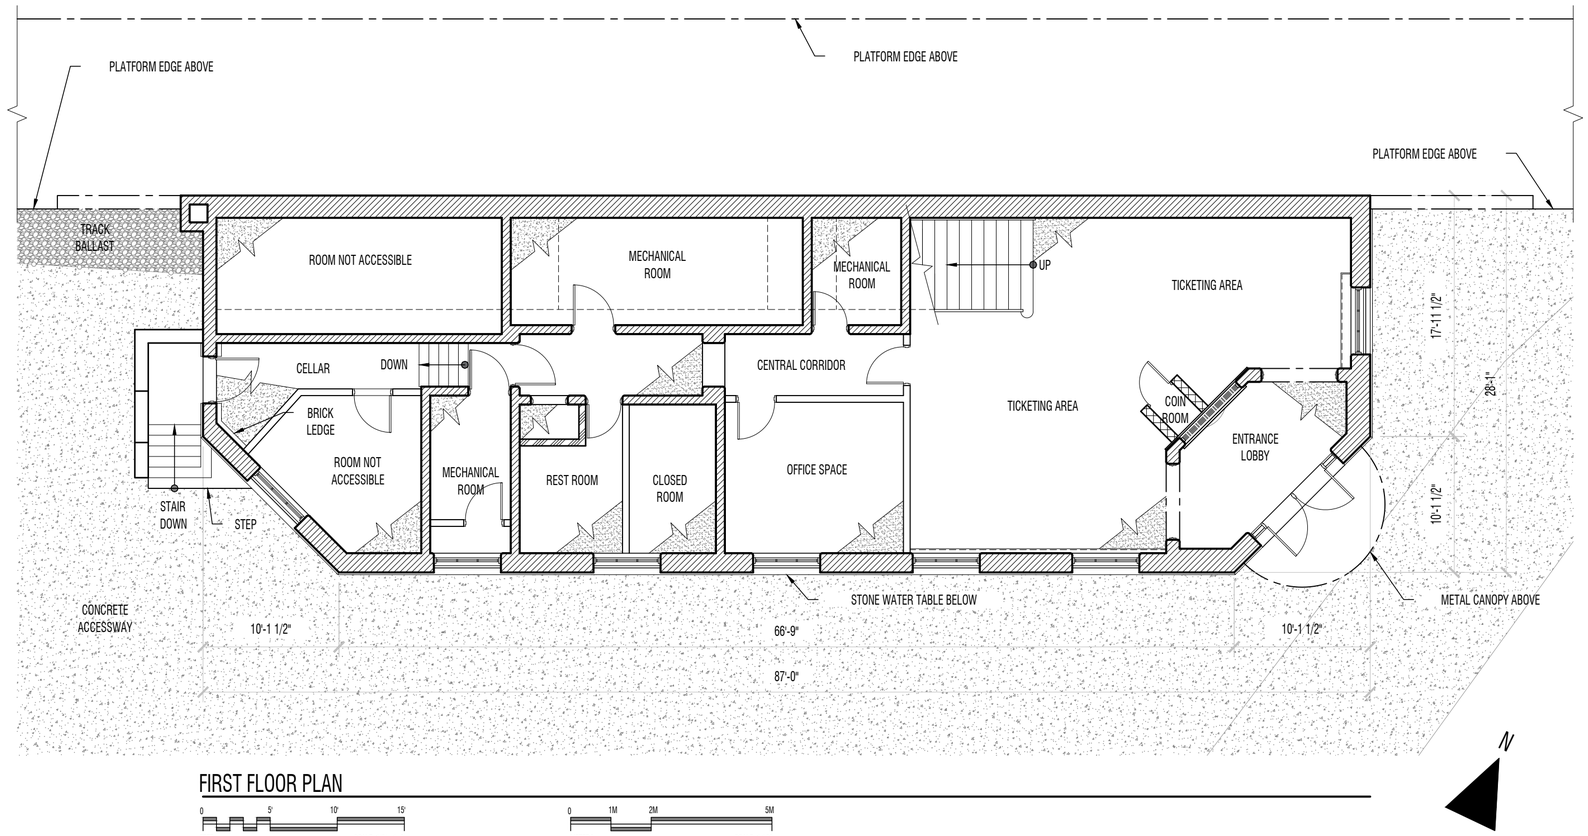

FIRST FLOOR PLAN

0 5' 10' 15'
FEET SCALE: 1/8" = 1'-0"

0 1M 2M 5M
METERS SCALE: 1:100

DRAWN BY: PAMELA JEROME, ERIN GUERRA, ZHAOLIN WANG, VISHAL JOSHI, ETSEGENET KEBEDE AND CHENGJUN WU

NATIONAL PARK SERVICE U.S. DEPARTMENT OF THE INTERIOR	PENNSYLVANIA RAILROAD, HARRISON STATION SOUTHWEST HEADHOUSE (HUDSON & MANHATTAN RAILROAD, HARRISON STATION SOUTHWEST HEADHOUSE) 913 FRANK E. RODGERS BOULEVARD SOUTH HARRISON HUDSON COUNTY NEW JERSEY	SURVEY NO. NJ-1274	HISTORIC AMERICAN BUILDINGS SURVEY SHEET 2 OF 7 SHEETS	LIBRARY OF CONGRESS INDEX NUMBER

IF REPRODUCED, PLEASE CREDIT THE HISTORIC AMERICAN BUILDINGS SURVEY, NATIONAL PARK SERVICE, NAME OF DELINEATOR, DATE OF DRAWING

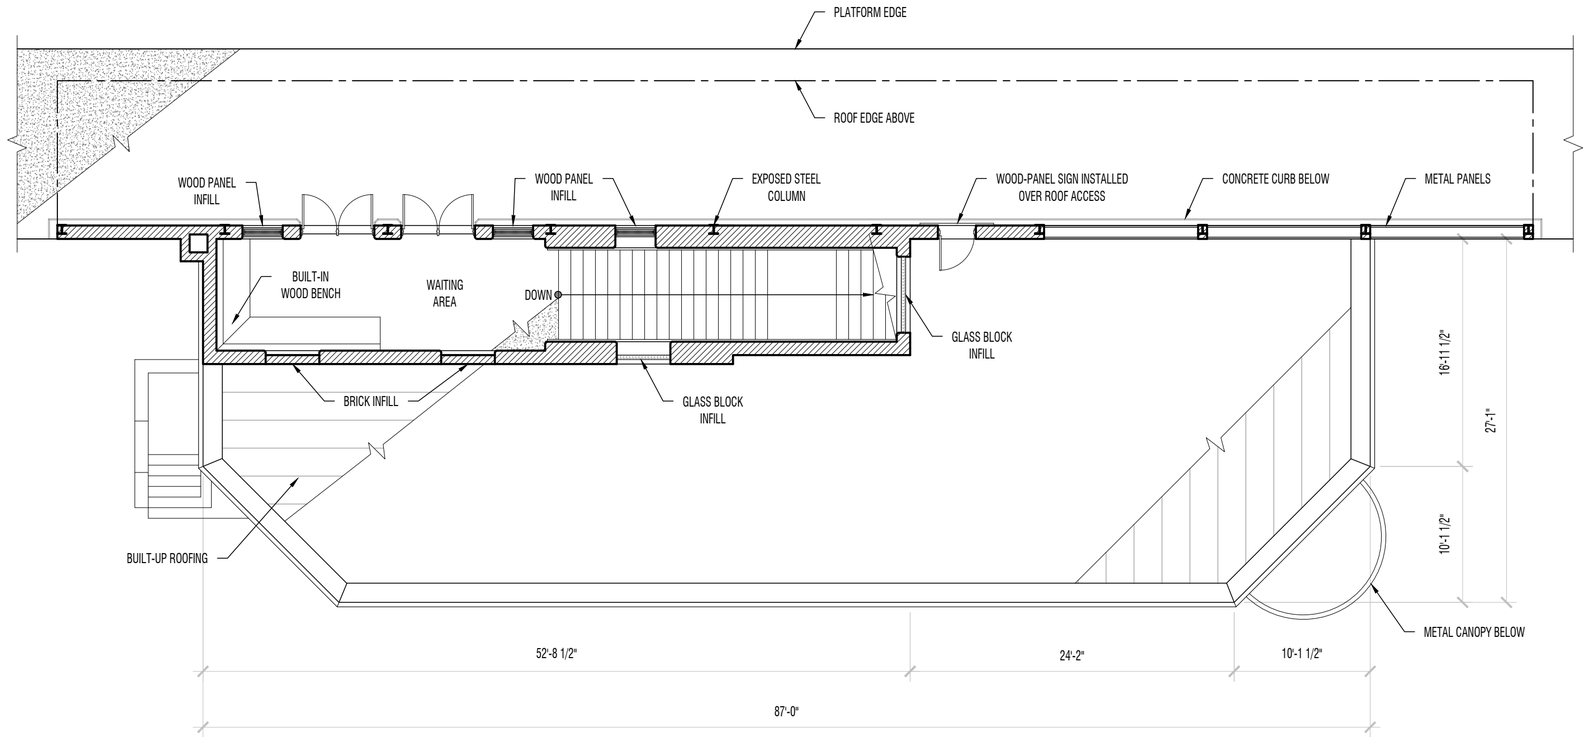

SECOND FLOOR & PLATFORM PLAN

0 5' 10' 15'
FEET
SCALE: 1/8"=1'-0"

0 1M 2M 5M
METERS
SCALE: 1:100

N

DRAWN BY: PAMELA JEROME, ERIN GUERRA, ZHAOLIN WANG, VISHAL JOSHI, ETSEGENET KEBEDE AND CHENGJUN WU

NATIONAL PARK SERVICE U.S. DEPARTMENT OF THE INTERIOR	PENNSYLVANIA RAILROAD, HARRISON STATION SOUTHWEST HEADHOUSE (HUDSON & MANHATTAN RAILROAD, HARRISON STATION SOUTHWEST HEADHOUSE) 913 FRANK E. RODGERS BOULEVARD SOUTH HARRISON HUDSON COUNTY NEW JERSEY	SURVEY NO. NJ-1274	HISTORIC AMERICAN BUILDINGS SURVEY SHEET 3 OF 7 SHEETS	LIBRARY OF CONGRESS INDEX NUMBER

IF REPRODUCED, PLEASE CREDIT THE HISTORIC AMERICAN BUILDINGS SURVEY, NATIONAL PARK SERVICE, NAME OF DELINEATOR, DATE OF DRAWING

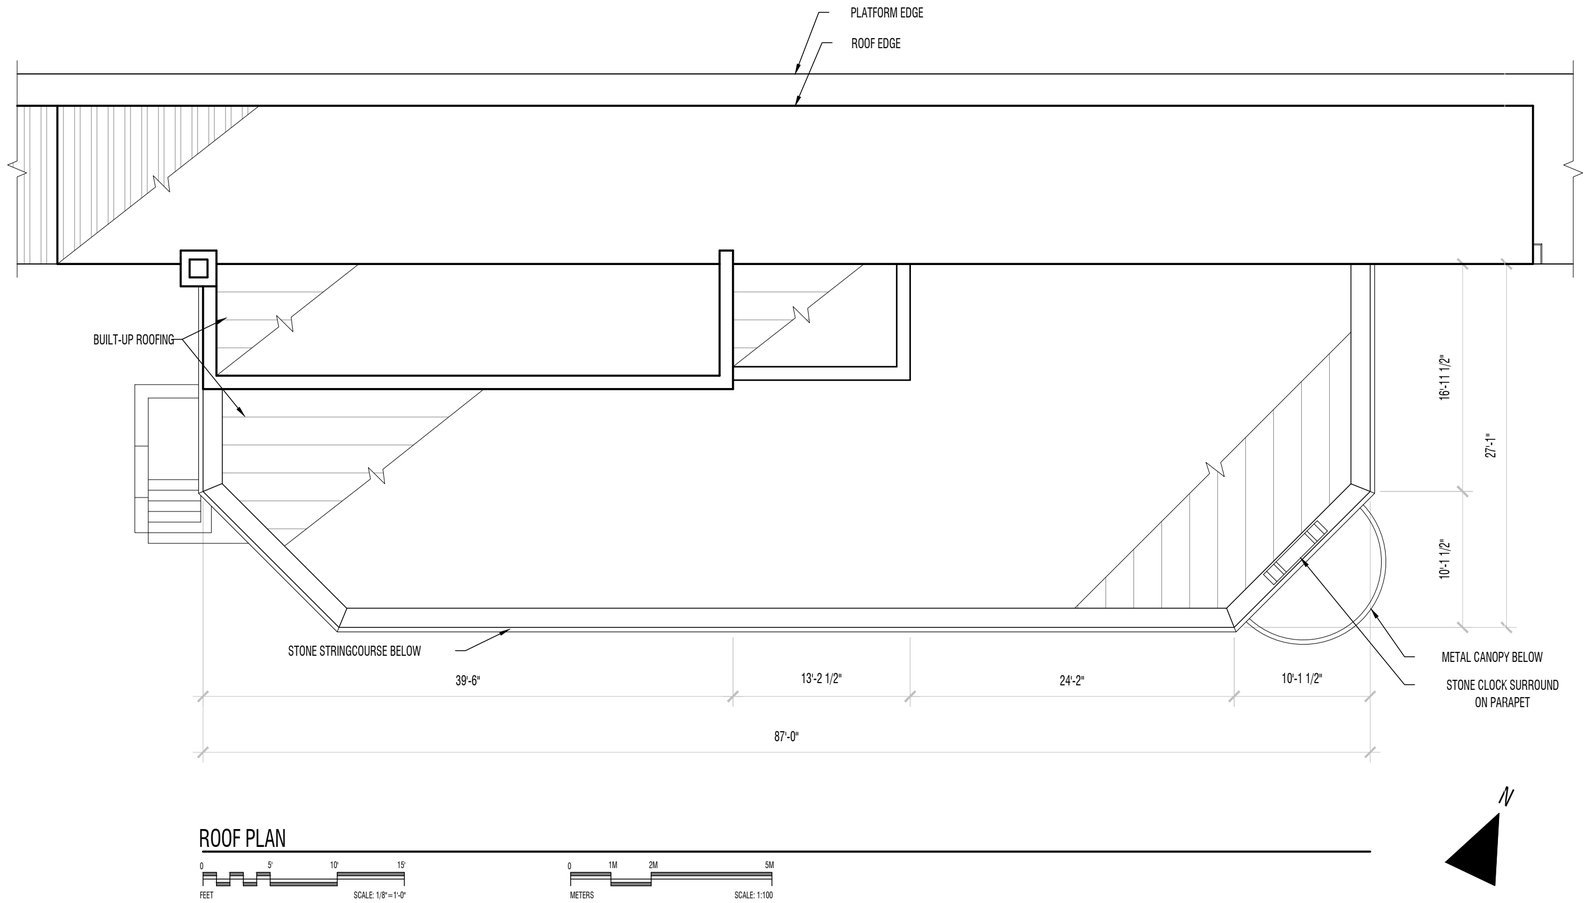

ROOF PLAN

0 5' 10' 15'
FEET SCALE: 1/8"=1'-0"

0 1M 2M 5M
METERS SCALE: 1:100

DRAWN BY: PAMELA JEROME, ERIN GUERRA, ZHAOLIN WANG, VISHAL JOSHI, ETSEGENET KEBEDE AND CHENGJUN WU

NATIONAL PARK SERVICE U.S. DEPARTMENT OF THE INTERIOR	PENNSYLVANIA RAILROAD, HARRISON STATION SOUTHWEST HEADHOUSE (HUDSON & MANHATTAN RAILROAD, HARRISON STATION SOUTHWEST HEADHOUSE) 913 FRANK E. RODGERS BOULEVARD SOUTH HARRISON HUDSON COUNTY NEW JERSEY	SURVEY NO. NJ-1274	HISTORIC AMERICAN BUILDINGS SURVEY SHEET 4 OF 7 SHEETS	LIBRARY OF CONGRESS INDEX NUMBER

IF REPRODUCED, PLEASE CREDIT THE HISTORIC AMERICAN BUILDINGS SURVEY, NATIONAL PARK SERVICE, NAME OF DELINEATOR, DATE OF DRAWING

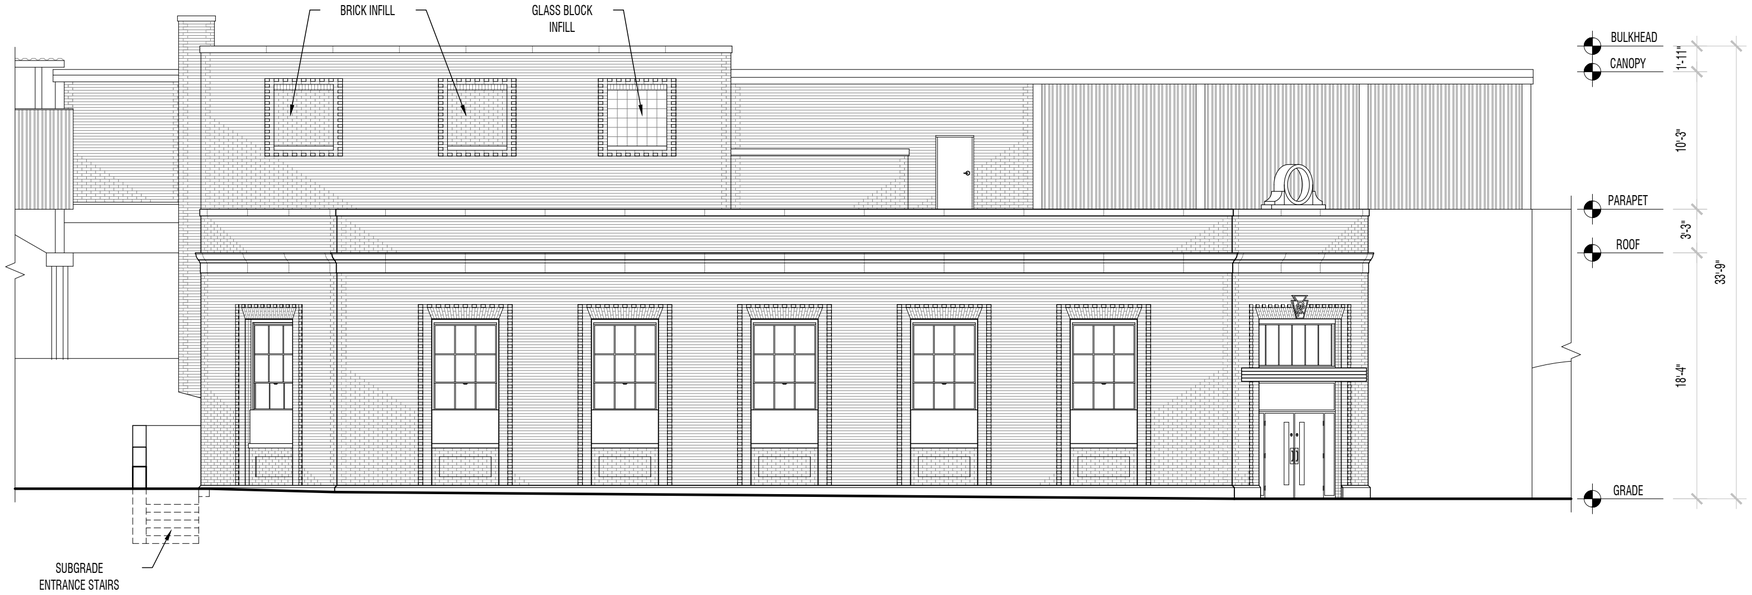

SOUTHEAST ELEVATION

0 5' 10' 15'
FEET
SCALE: 1/8"=1'-0"

0 1M 2M 5M
METERS
SCALE: 1:100

DRAWN BY: PAMELA JEROME, ERIN GUERRA, ZHAOLIN WANG, VISHAL JOSHI, ETSEGENET KEBEDE AND CHENGJUN WU

NATIONAL PARK SERVICE U.S. DEPARTMENT OF THE INTERIOR	PENNSYLVANIA RAILROAD, HARRISON STATION SOUTHWEST HEADHOUSE (HUDSON & MANHATTAN RAILROAD, HARRISON STATION SOUTHWEST HEADHOUSE) 913 FRANK E. RODGERS BOULEVARD SOUTH HARRISON HUDSON COUNTY NEW JERSEY	SURVEY NO. NJ-1274	HISTORIC AMERICAN BUILDINGS SURVEY SHEET 5 OF 7 SHEETS	LIBRARY OF CONGRESS INDEX NUMBER

IF REPRODUCED, PLEASE CREDIT THE HISTORIC AMERICAN BUILDINGS SURVEY, NATIONAL PARK SERVICE, NAME OF DELINEATOR, DATE OF DRAWING

EAST ELEVATION

0 5' 10' 15'
FEET
SCALE: 1/8"=1'-0"

0 1M 2M 5M
METERS
SCALE: 1:100

DRAWN BY: PAMELA JEROME, ERIN GUERRA, ZHAOLIN WANG, VISHAL JOSHI, ETSEGENET KEBEDE AND CHENGJUN WU

NATIONAL PARK SERVICE U.S. DEPARTMENT OF THE INTERIOR	PENNSYLVANIA RAILROAD, HARRISON STATION SOUTHWEST HEADHOUSE (HUDSON & MANHATTAN RAILROAD, HARRISON STATION SOUTHWEST HEADHOUSE) 913 FRANK E. RODGERS BOULEVARD SOUTH HARRISON HUDSON COUNTY NEW JERSEY	SURVEY NO. NJ-1274	HISTORIC AMERICAN BUILDINGS SURVEY SHEET 6 OF 7 SHEETS	LIBRARY OF CONGRESS INDEX NUMBER

IF REPRODUCED, PLEASE CREDIT THE HISTORIC AMERICAN BUILDINGS SURVEY, NATIONAL PARK SERVICE, NAME OF DELINEATOR, DATE OF DRAWING

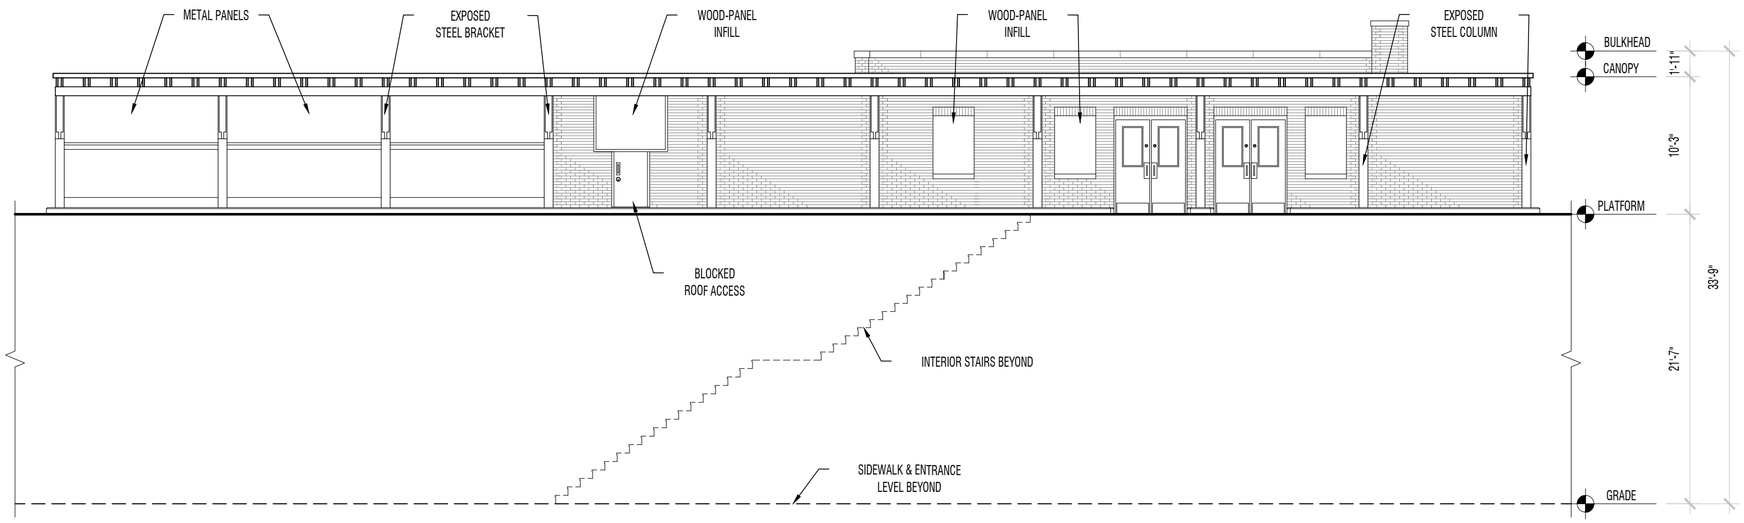

NORTHWEST ELEVATION

0 5' 10' 15'
FEET SCALE: 1/8"=1'-0"

0 1M 2M 5M
METERS SCALE: 1:100

DRAWN BY: PAMELA JEROME, ERIN GUERRA, ZHAOLIN WANG, VISHAL JOSHI, ETSEGENET KEBEDE AND CHENGJUN WU

NATIONAL PARK SERVICE U.S. DEPARTMENT OF THE INTERIOR	PENNSYLVANIA RAILROAD, HARRISON STATION SOUTHWEST HEADHOUSE (HUDSON & MANHATTAN RAILROAD, HARRISON STATION SOUTHWEST HEADHOUSE) 913 FRANK E. RODGERS BOULEVARD SOUTH HARRISON HUDSON COUNTY NEW JERSEY	SURVEY NO. NJ-1274	HISTORIC AMERICAN BUILDINGS SURVEY SHEET 7 OF 7 SHEETS	LIBRARY OF CONGRESS INDEX NUMBER

IF REPRODUCED, PLEASE CREDIT THE HISTORIC AMERICAN BUILDINGS SURVEY, NATIONAL PARK SERVICE, NAME OF DELINEATOR, DATE OF DRAWING